NOTES -

| Site Co-Ordinates (ING) : | Eastings | Northings |
|---|---|---|
| 1. | 47100 | 56650 |
| 2. | 47500 | 56650 |
| 3. | 47500 | 56000 |
| 4. | 47150 | 56000 |
| 5. | 46900 | 56200 |
| 6. | 46900 | 56350 |

| Grid Co-Ordinates (ING) : | Eastings | Northings |
|---|---|---|
| NW. | 47148 | 56500 |
| NE. | 47358 | 56500 |
| SE. | 47358 | 56150 |
| SW. | 47148 | 56150 |

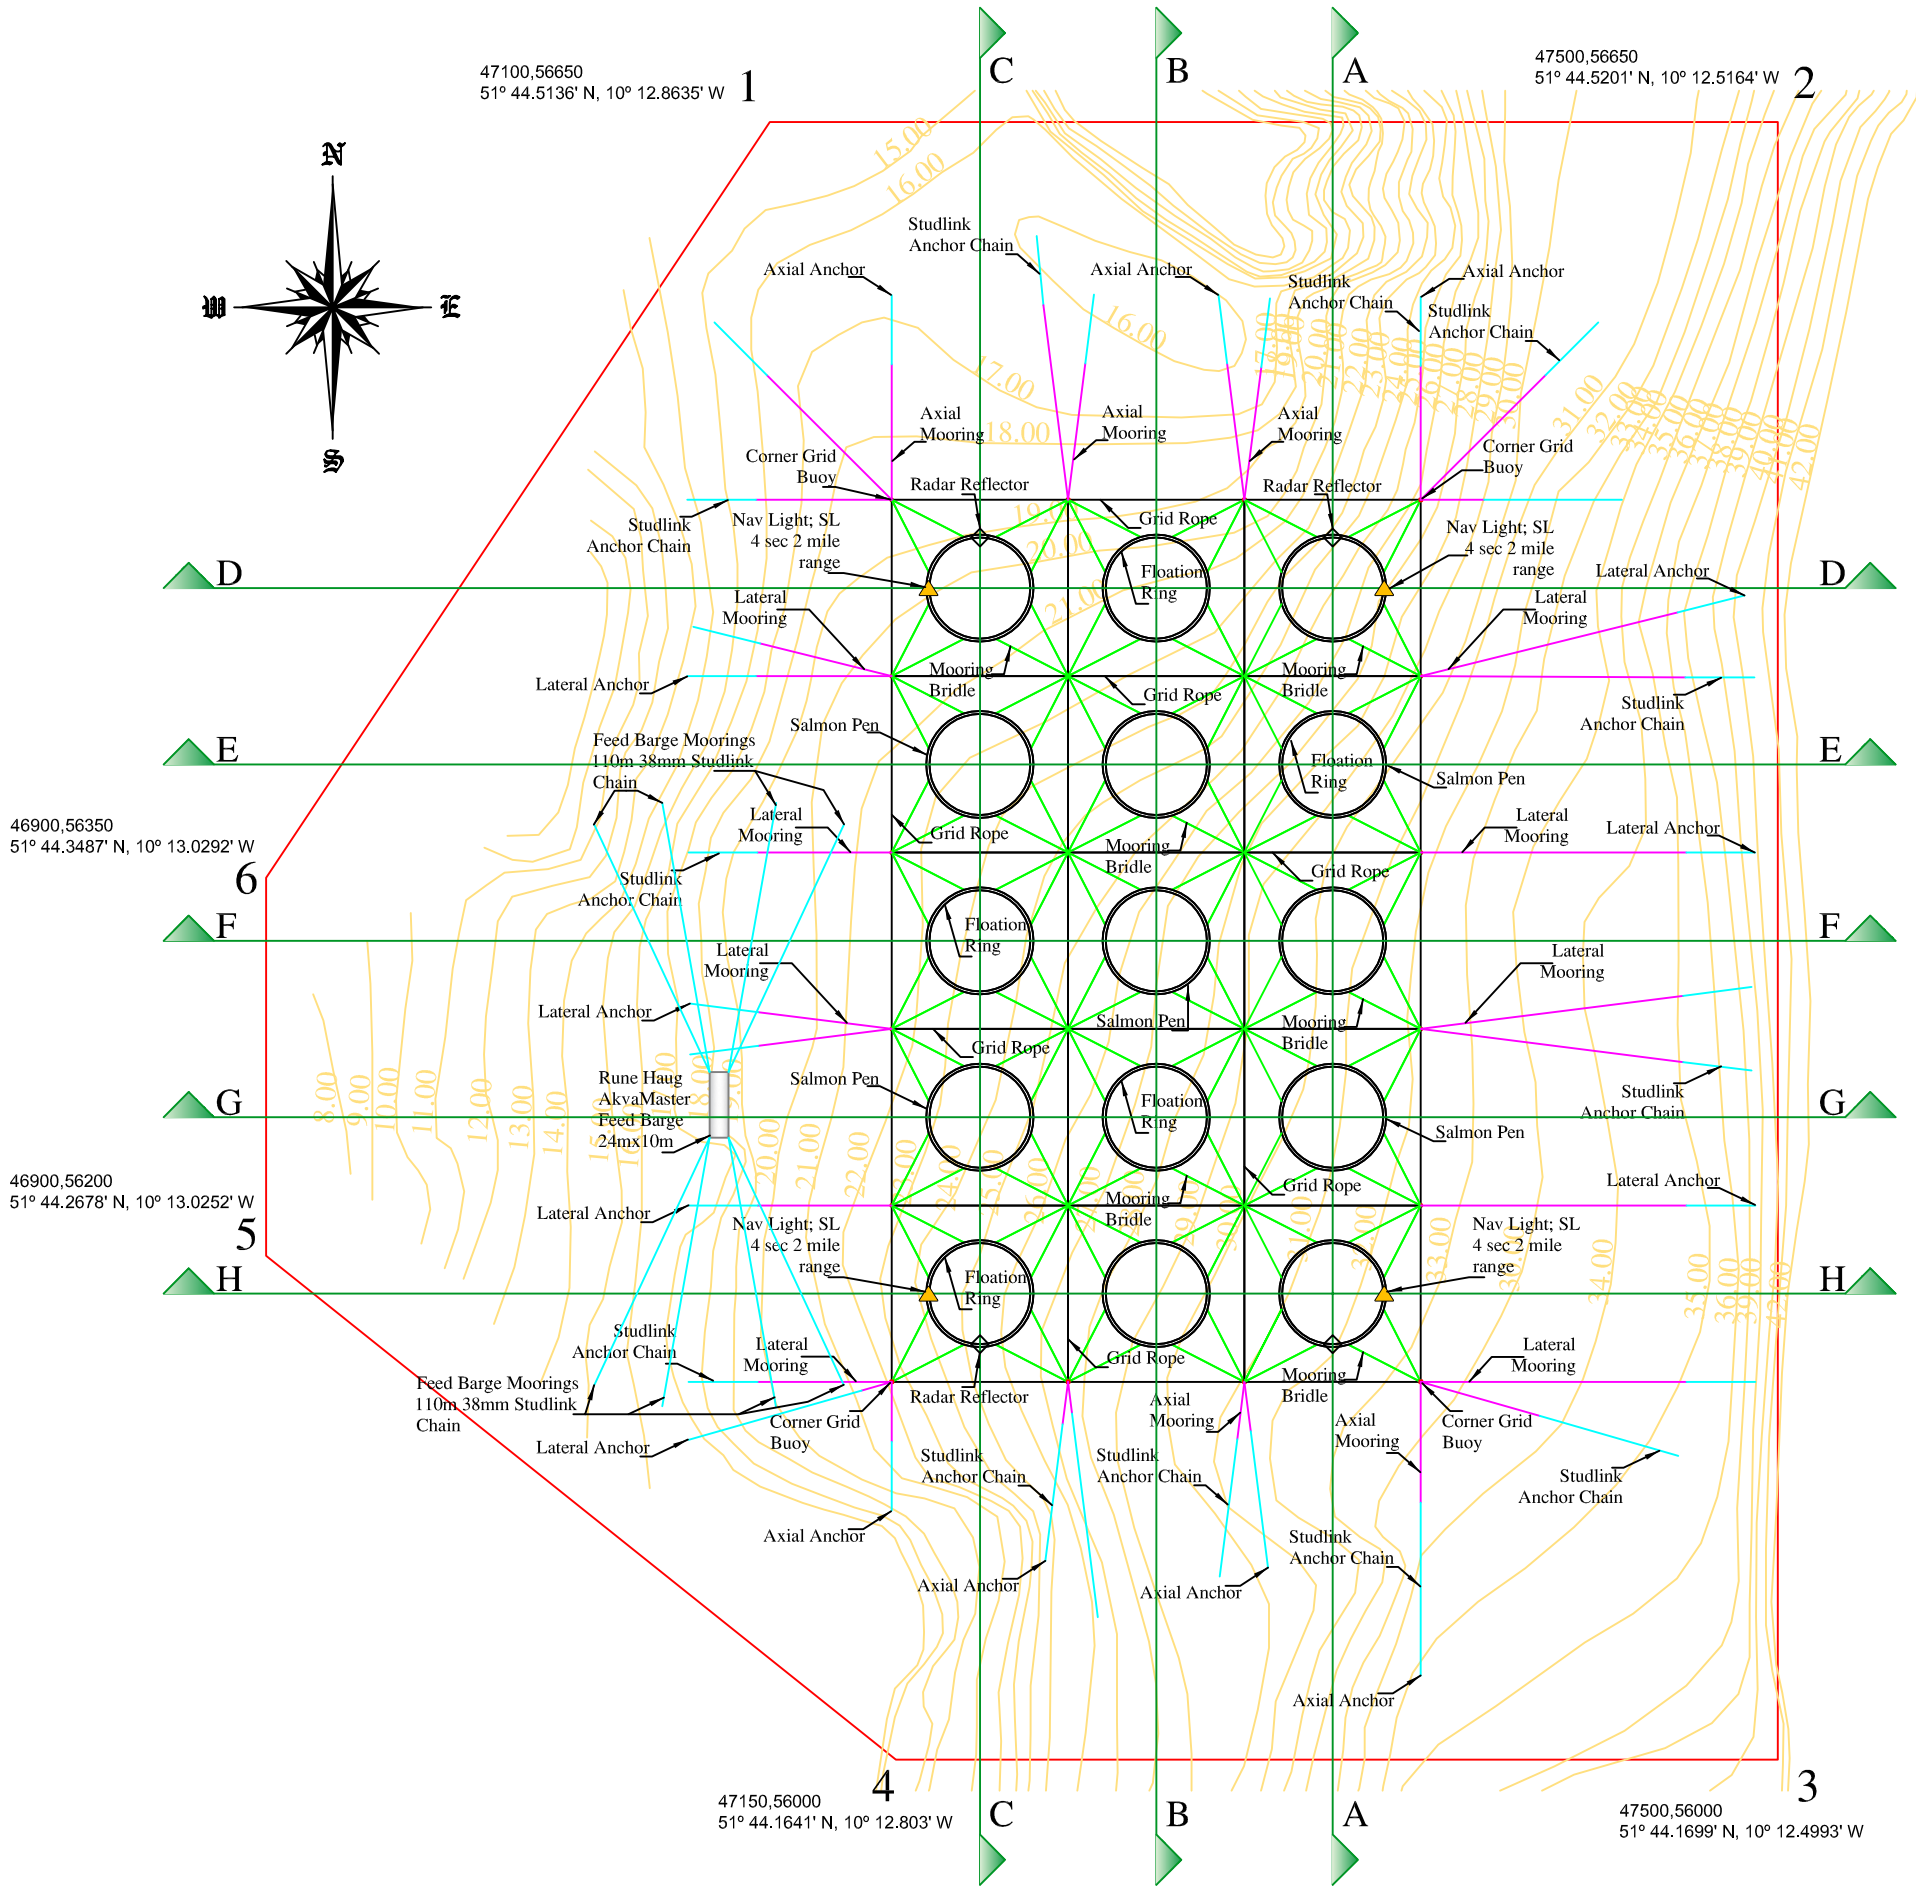


REVISION A – DAFM COMMENTS

NOTE-
LEVELS RELATE TO BELOW LAT

LOCATION
DEENISH, BALLINSKELLIGS BAY, CO. KERRY.

TITLE
OVERALL SITE LAYOUT

CLIENT
MOWI IRELAND

| DRAWING No. | DRAWN BY | SCALE | DATE |
|---|---|---|---|
| H1902–10A | William Gallagher | 1:3000@A3 | NOVEMBER 2022 |


**Digital Land Surveyors Ltd**
LAND SURVEYS ◆ MAPPING ◆ LEGAL LAND MAPS
NO.3 CARNAMUGGAGH UPPER, KILMACRENNAN RD.,
LETTERKENNY, CO. DONEGAL.
Tel:074 9127720 Mobile: 087 8323916 Fax:074 9128396
e-mail: info@landsurveyors.ie web: www.landsurveyors.ie
PROFESSIONAL MEMBERS OF THE IRISH INSTITUTION OF SURVEYORS